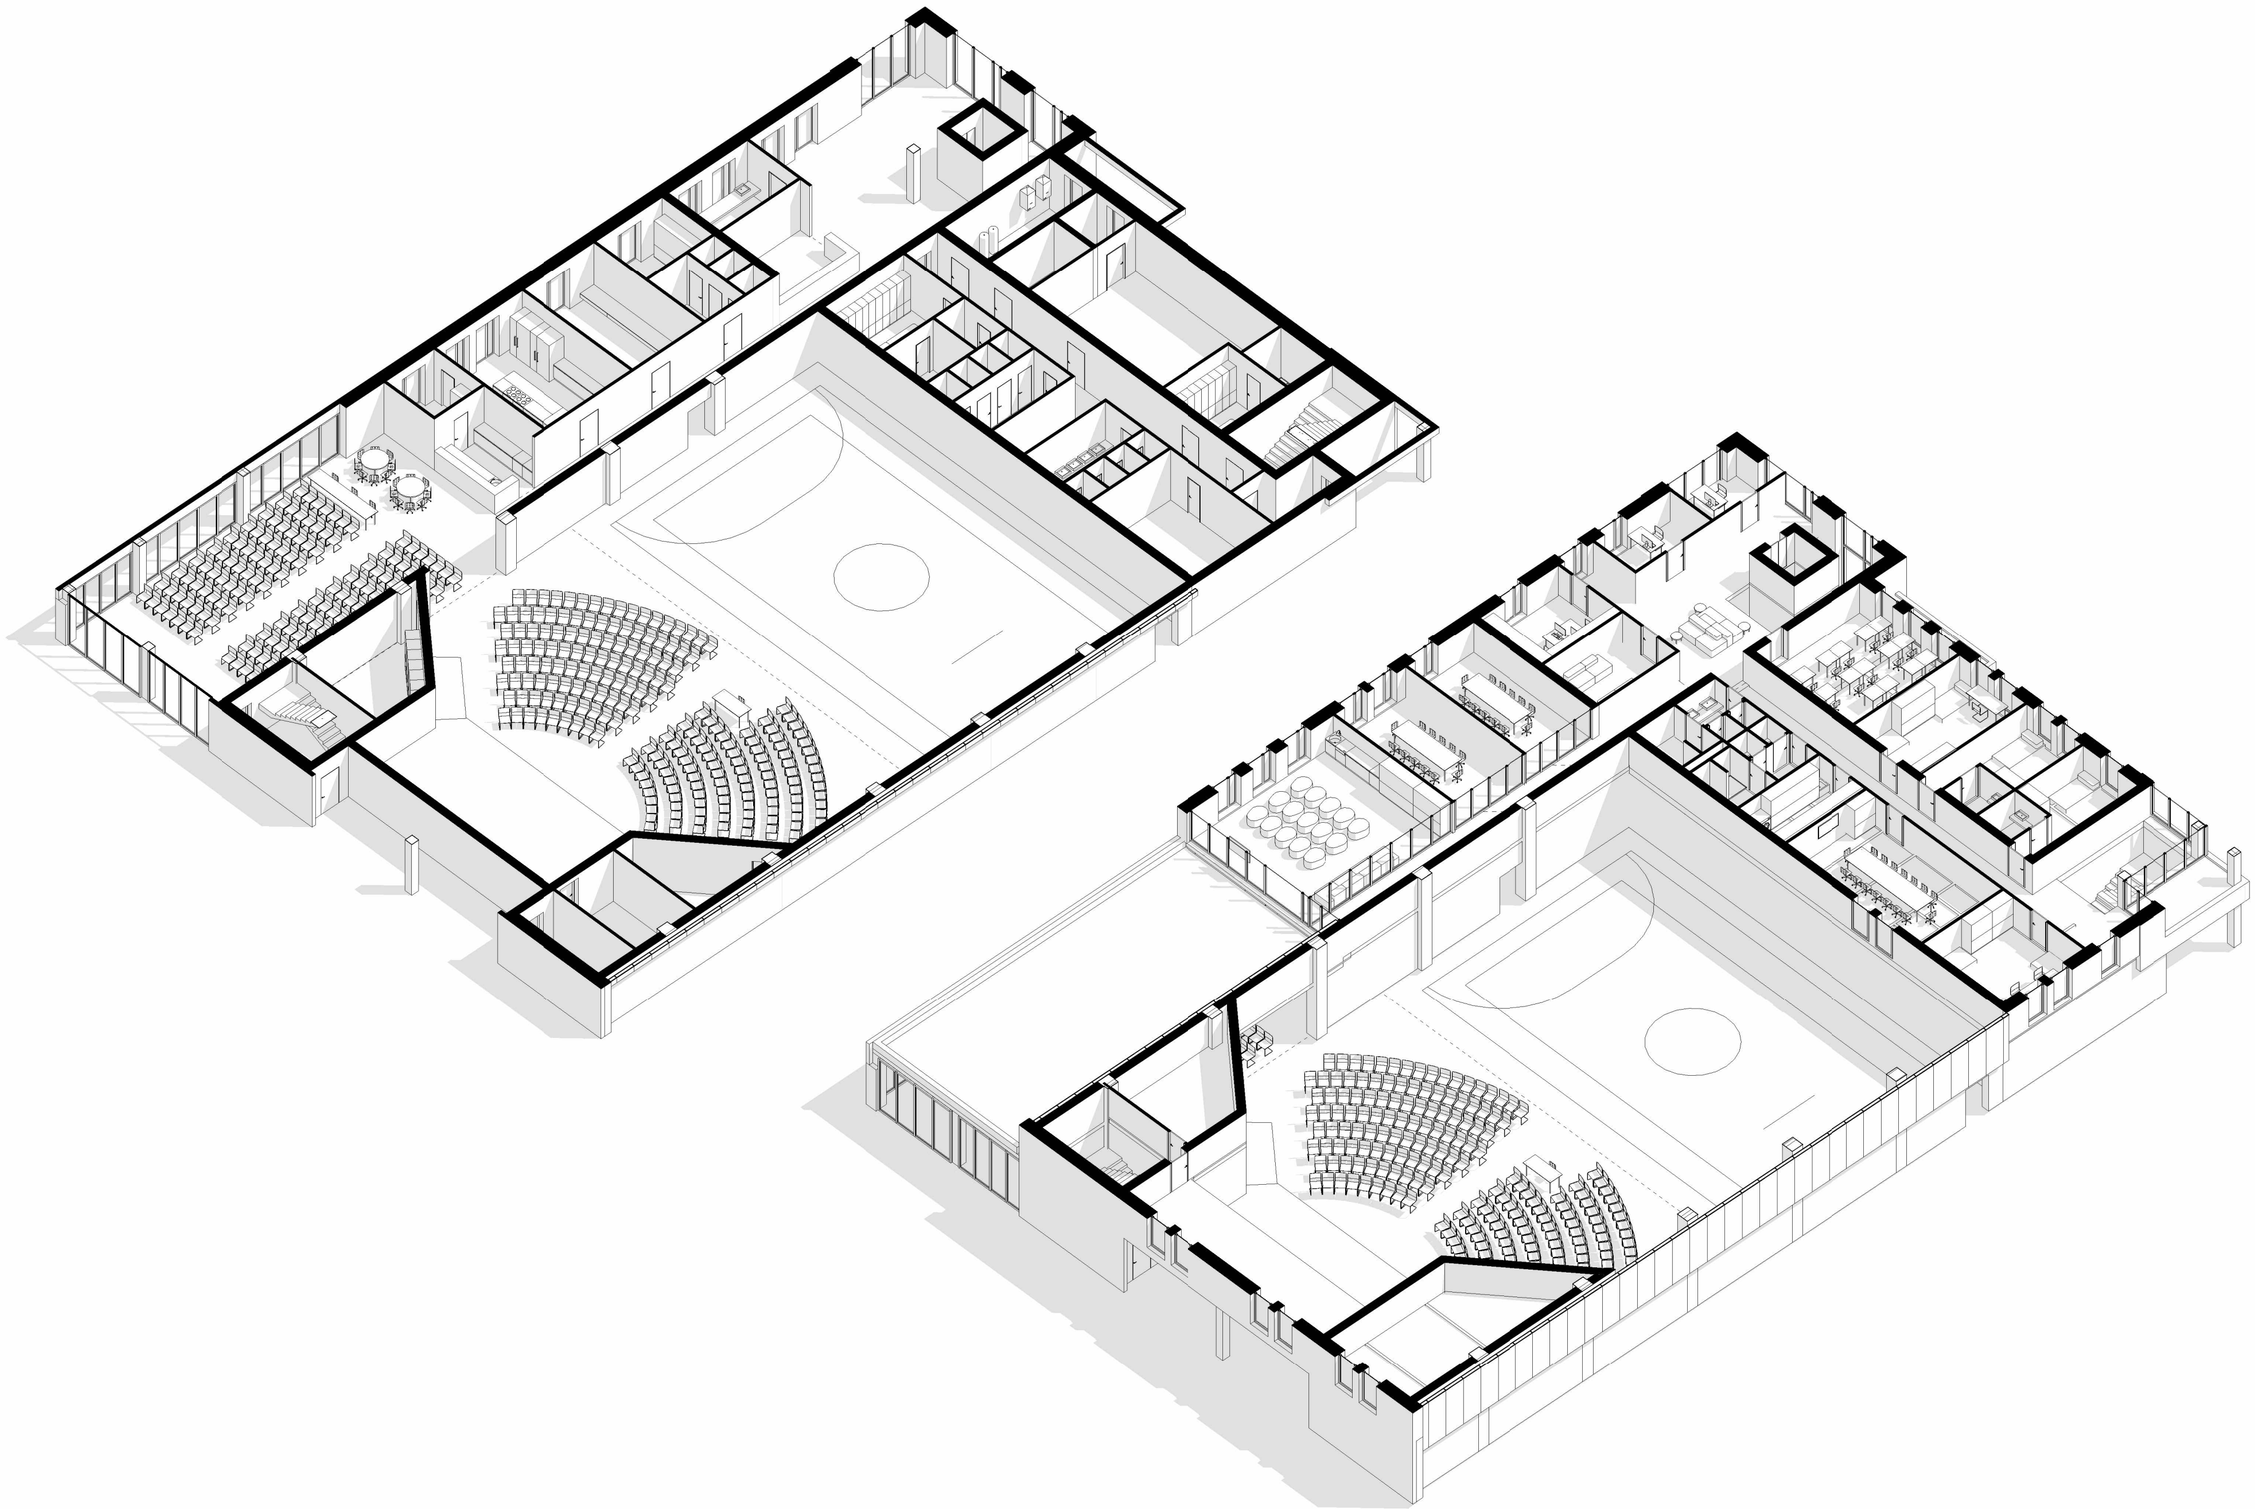



Approved

Replaces inv. No.

Signature and date

Original inv. No.

					Isometric view	Sheet
Rev.	Sheet	Document No.	Signature	Date		0

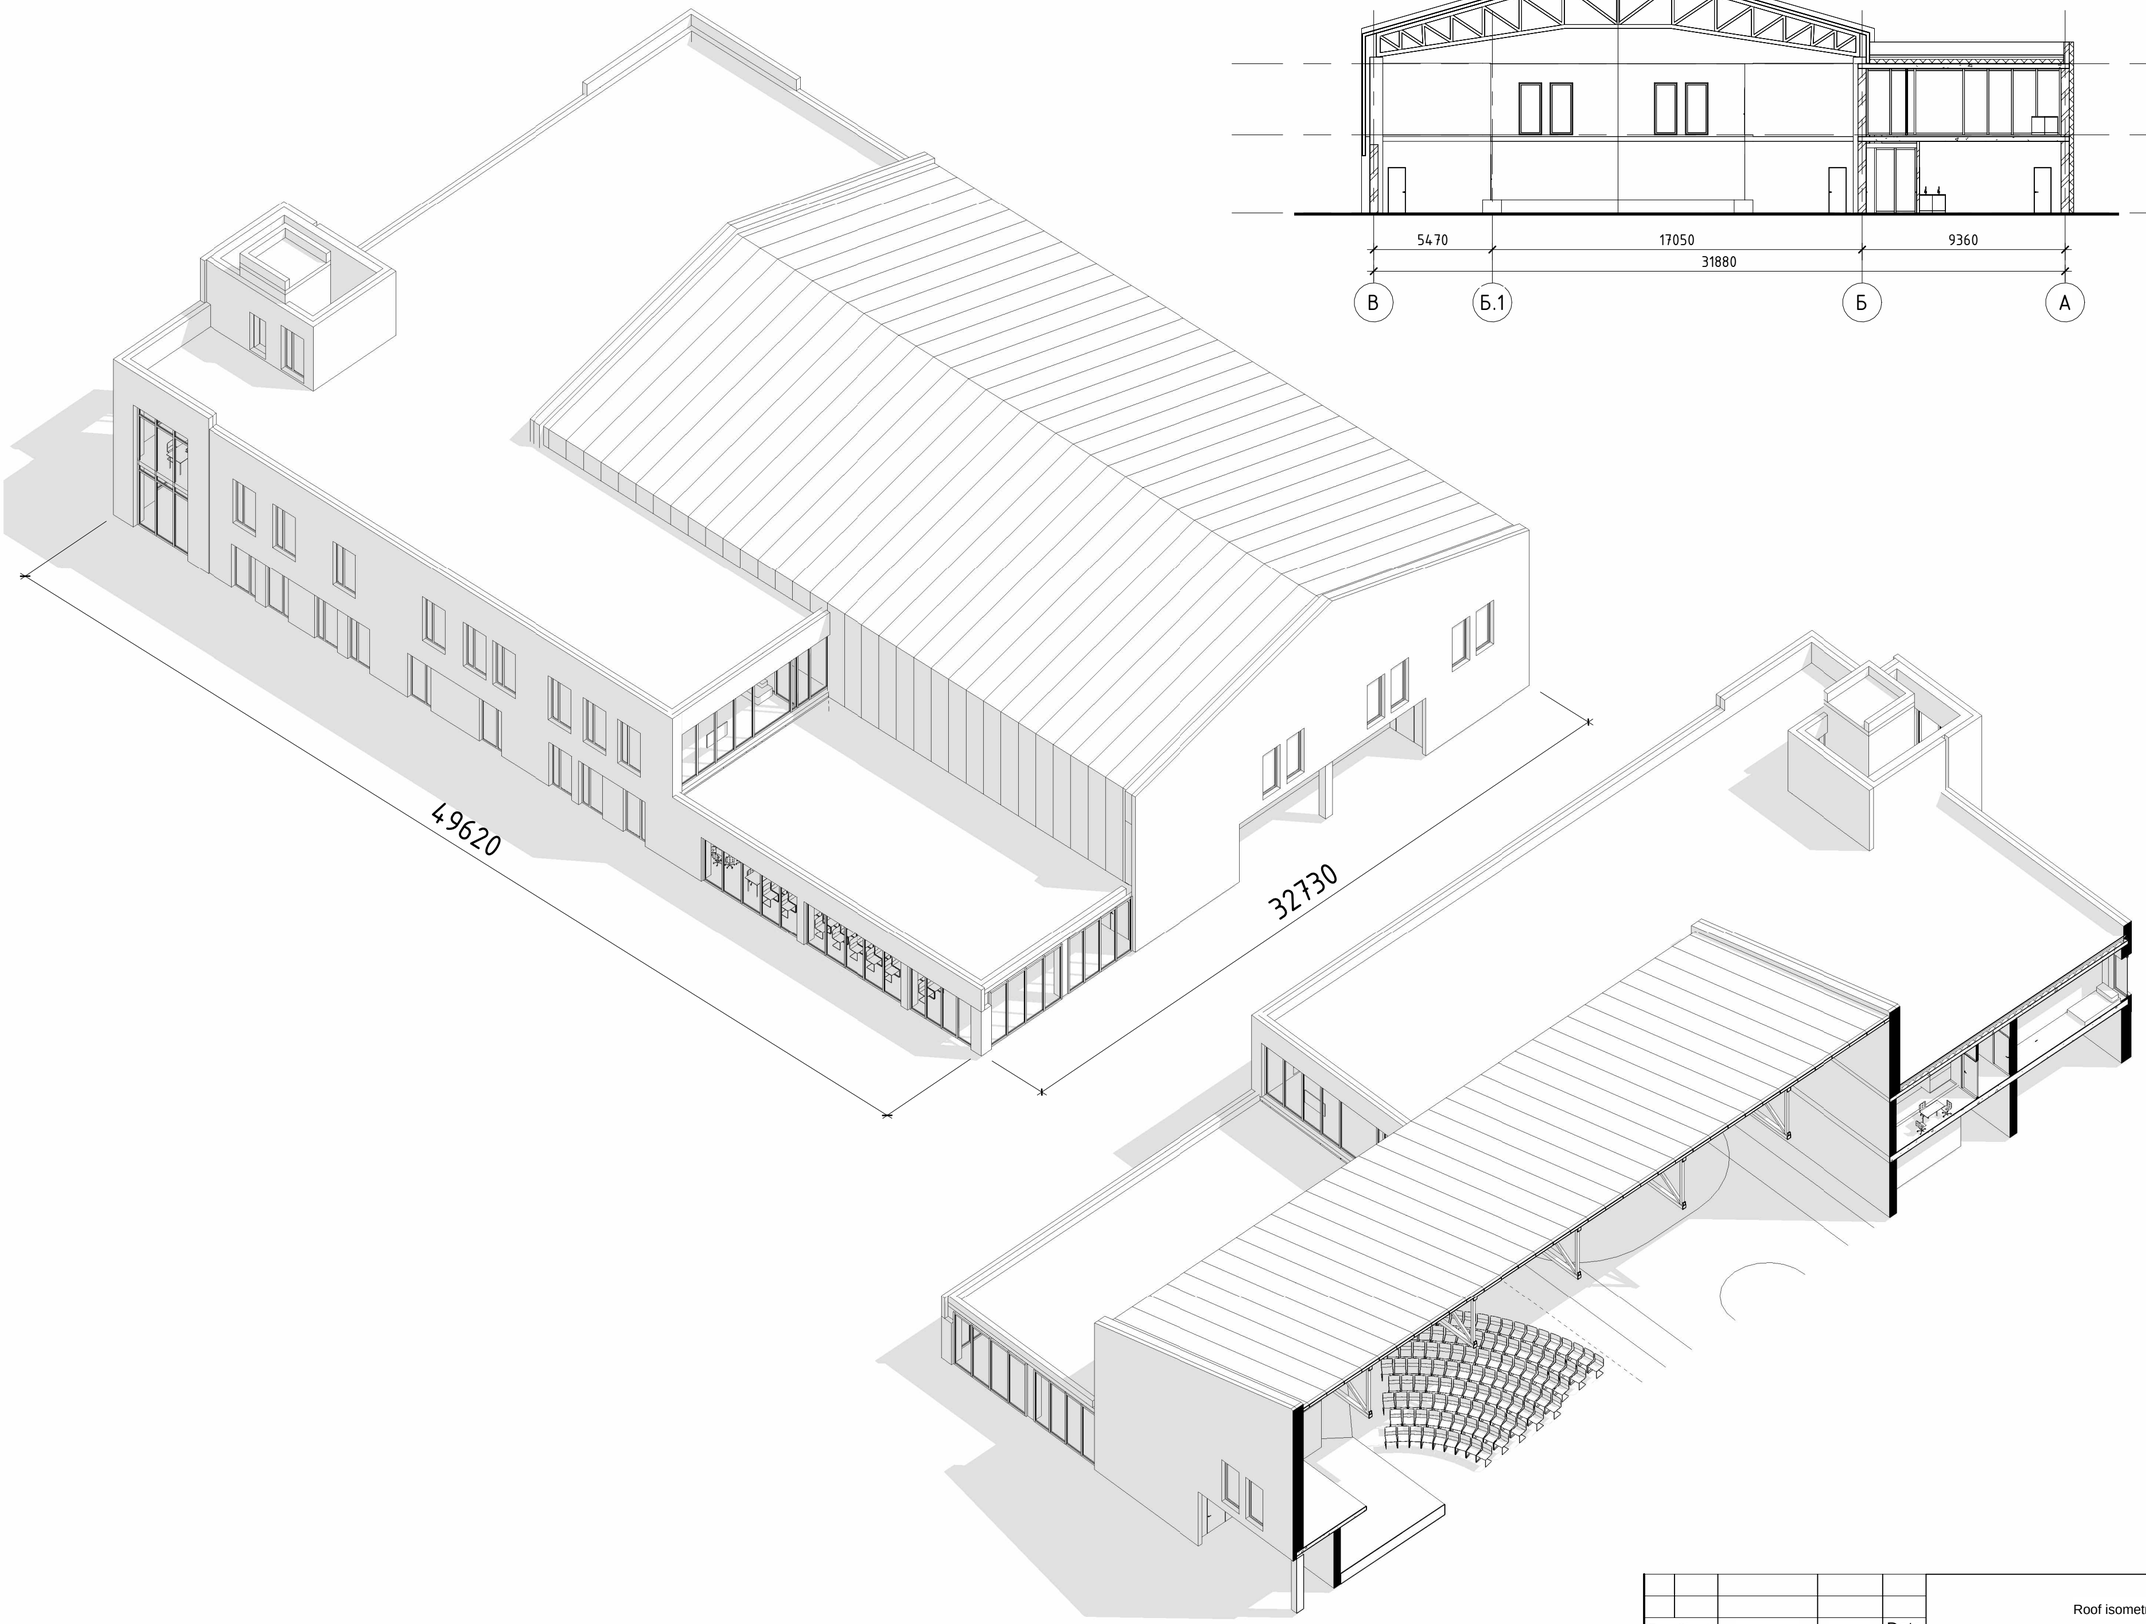

Approved

Replaces inv. No.

Signature and date

Original inv. No.

					Roof isometric / Section	Sheet
						1
Rev.	Sheet	Document No.	Signature	Date		

Ground floor plan at elev. 0.000

N

Main entrance

Emergency exit
(Shelter)

Uspenska Street

Main exit
(Shelter)

1.1 1.5 1.22 1.23.1 1.23 1.24 1.24.1 1.25 1.16 1.16.1 1.17 1.21 1.26 1.15 1.14 1.13 1.12 1.11 1.10 1.9 1.8 1.6 1.7 1.32 1.31 1.27 1.28 1.29 1.30

Sound

31 28 24 34 28 24 22 18

Media

POND

Entrance from
rear courtyard

Approved

Replaces inv. No.


Signature and date

Original inv. No.

Rev. Sheet	Document No.	Signature	Date	Ground floor plan at elev. 0.000	Sheet 2

First floor plan (elev. +3.600)

(1 : 100)

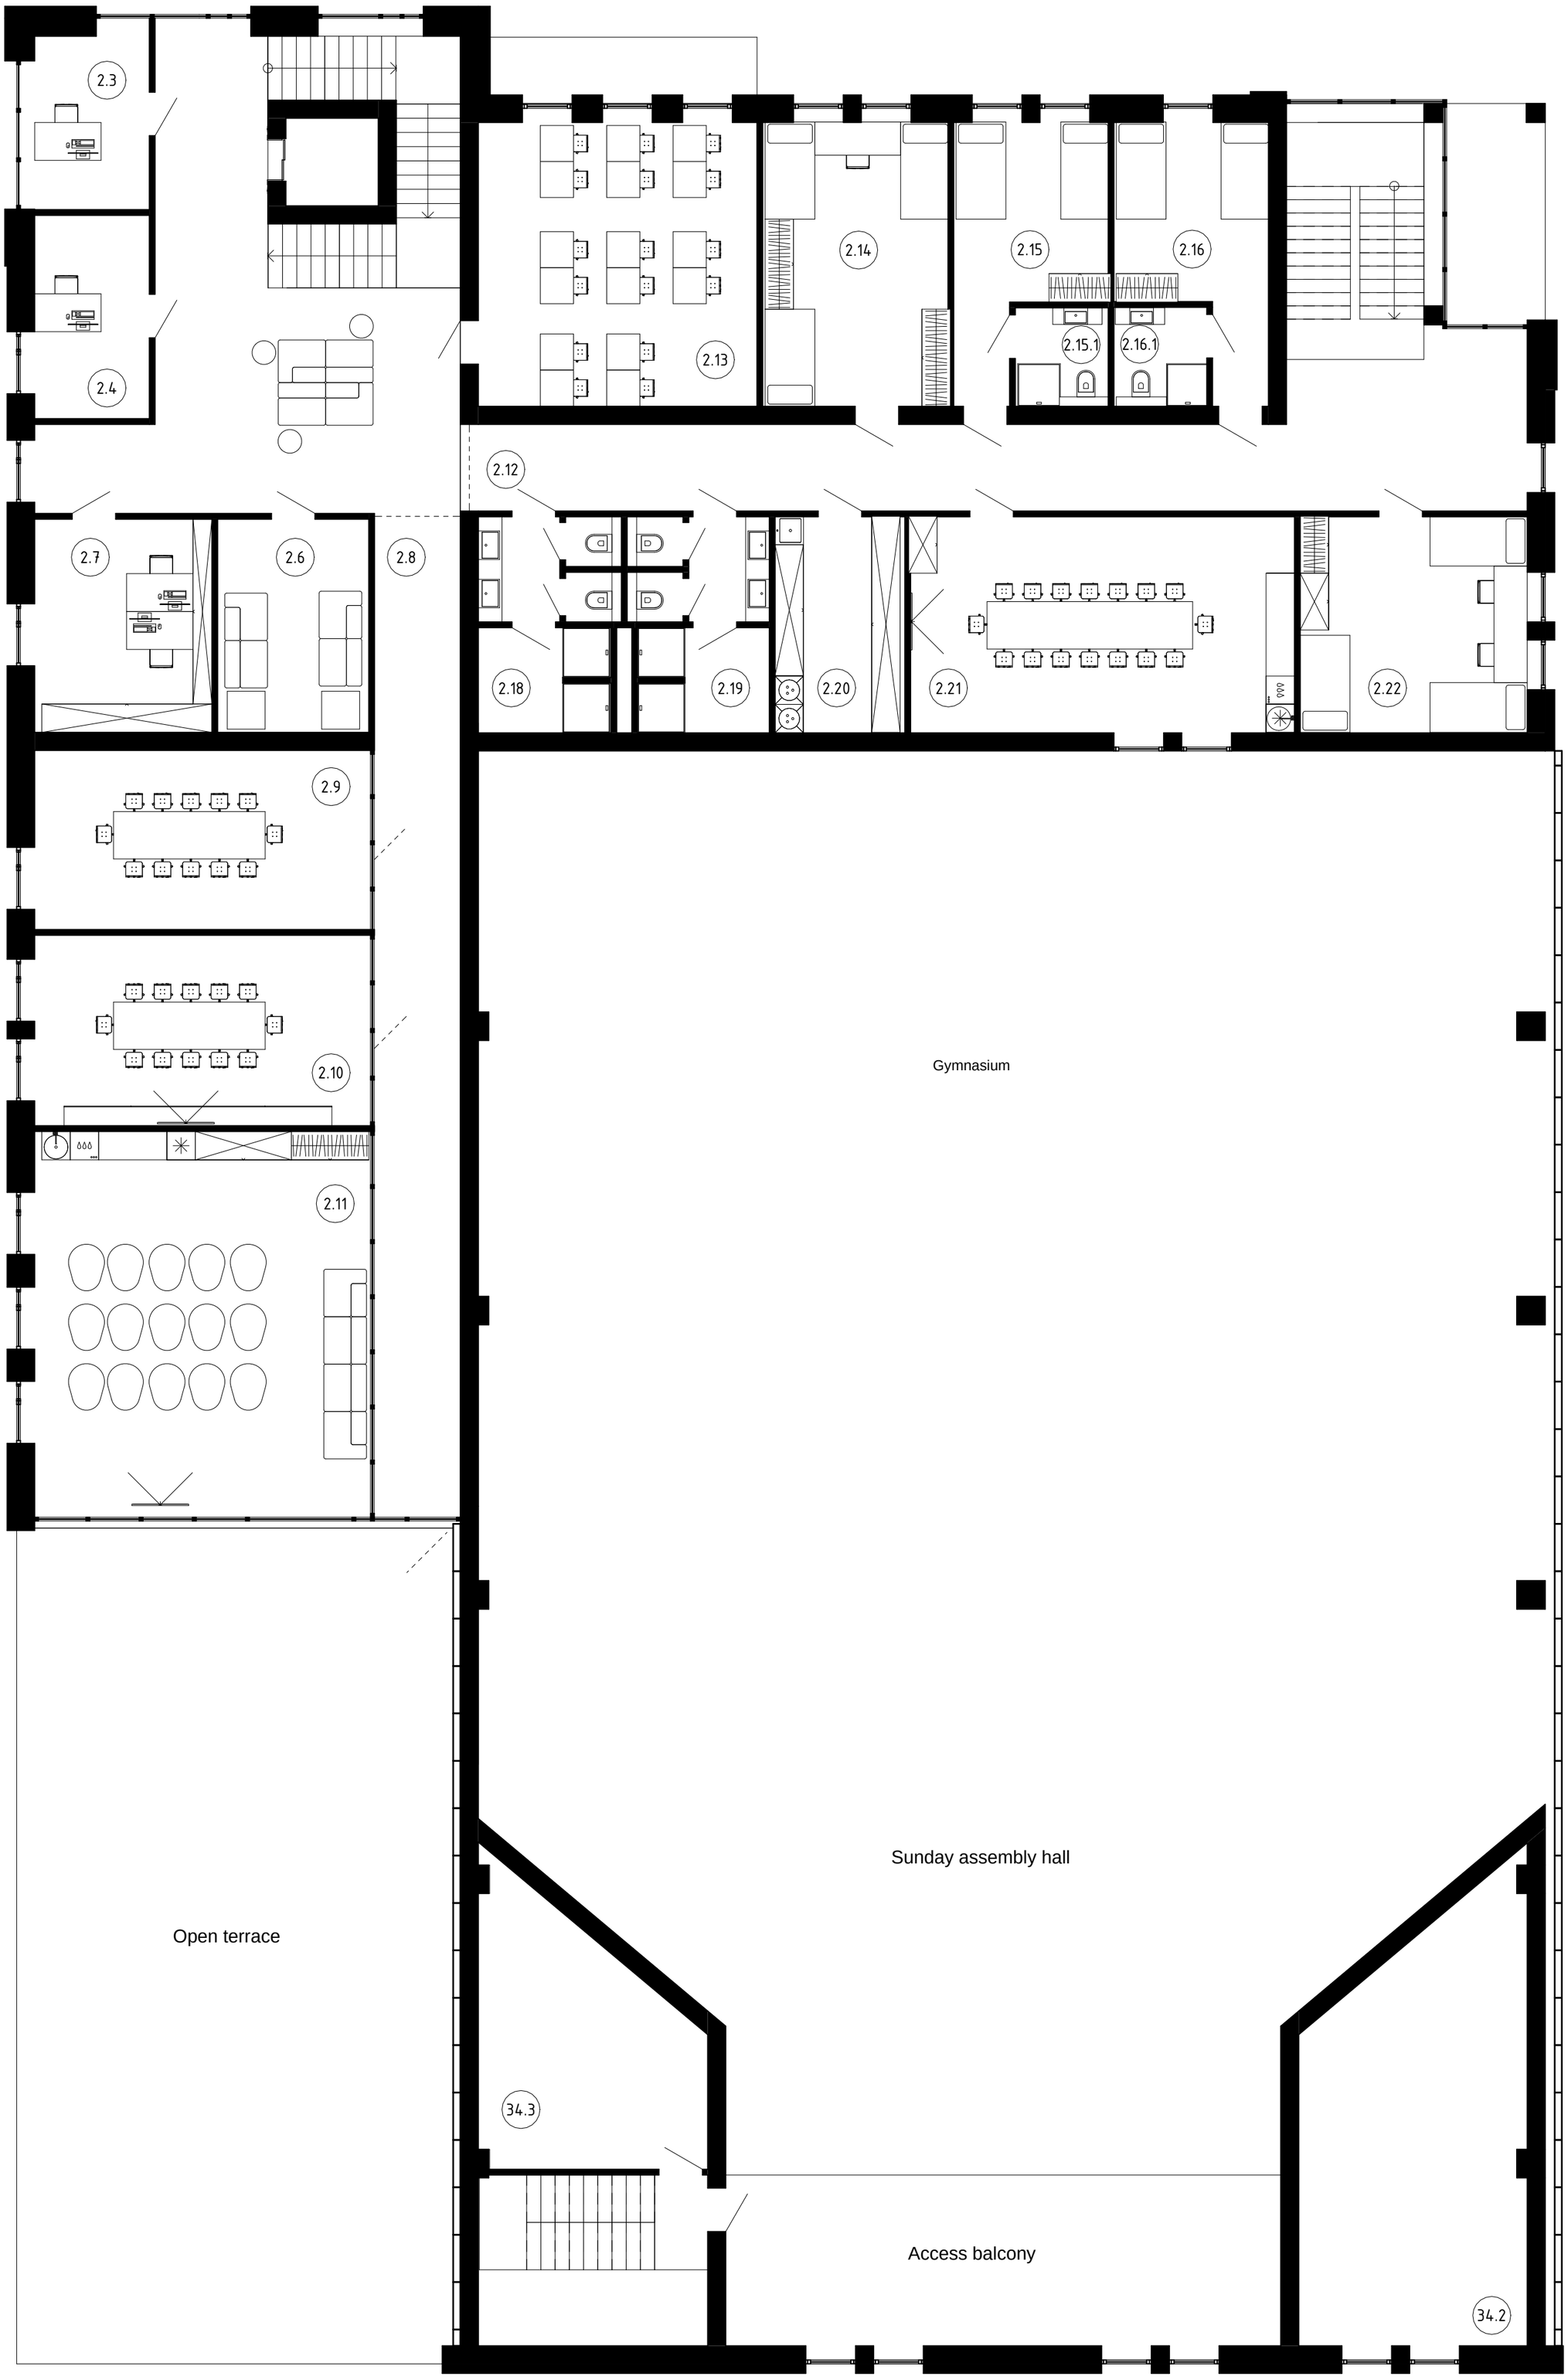

Approved

Replaces inv. No.

Signature and date

Original inv. No.

Rev. Sheet	Document No.	Signature	Date	First floor plan at elev. +3.600	Sheet 3

Room schedule - Ground floor

No.	Room name	Area
1.1	Main lobby	97.90
1.5	Boiler room (cleaning equipment storage)	15.51
1.6	Corridor	38.05
1.7	Youth space	169.63
1.8	Beverage preparation area	8.58
1.9	Storeroom	7.92
1.10	Dining room (kitchen)	32.19
1.11	Hall equipment storage	26.25
1.12	Accessible toilet	7.53
1.13	Equipment storage [see note]	11.42
1.14	Cloakroom	13.56
1.15	Parent and baby room	13.77
1.16	Corridor	43.84
1.16.1	Shelter vestibule	8.18
1.17	Changing room (SPP)	15.98
1.21	Wise Carpenter	27.69
1.22	Ventilation plant room	7.88
1.23	Chaplaincy space	48.94
1.23.1	Vestibule	4.86
1.24	Women's changing room	12.62
1.24.1	Women's showers	5.89
1.25	Staircase No. 2	17.37
1.26	Gymnasium	313.78
1.27	Sunday assembly hall	313.09
1.28	Storeroom	14.46
1.29	Musical instrument storage	15.80
1.30	Utility room	9.72
1.31	Small stage props storage	17.45
1.32	Server / media room	23.36
	Floor total	1343.24

Room schedule - First floor

No.	Room name	Area
2.3	Pastor's office	10.40
2.4	Pastor's office	10.38
2.6	Individual counselling room	14.36
2.7	Accounts office	16.83
2.8	Corridor	39.04
2.9	Classroom	26.93
2.10	Classroom	28.64
2.11	Youth room	58.28
2.12	Corridor	66.80
2.13	Classroom	35.22
2.14	Six-person room	23.42
2.15	Hotel-style guest room	14.95
2.15.1	Toilet / bathroom	4.08
2.16	Hotel-style guest room	14.93
2.16.1	Toilet / bathroom	4.10
2.18	Men's toilets and showers	12.99
2.19	Women's toilets and showers	12.76
2.20	Cleaning equipment storage	12.49
2.21	Conference room	36.94
2.22	Six-person room	21.84
34.2	Podcast studio	41.14
34.3	Hall ventilation plant room	23.36
	Floor total	529.88
	Building total	1881.43

Translation notes: Ground floor = original floor 1; First floor = original floor 2.
Room 1.13: the source equipment description is unclear; a generic translation is used.
SPP is retained as an undefined source abbreviation.
Areas and totals are copied exactly from the source, without recalculation.